



National Academy Center Site Plan
1/32" = 1'

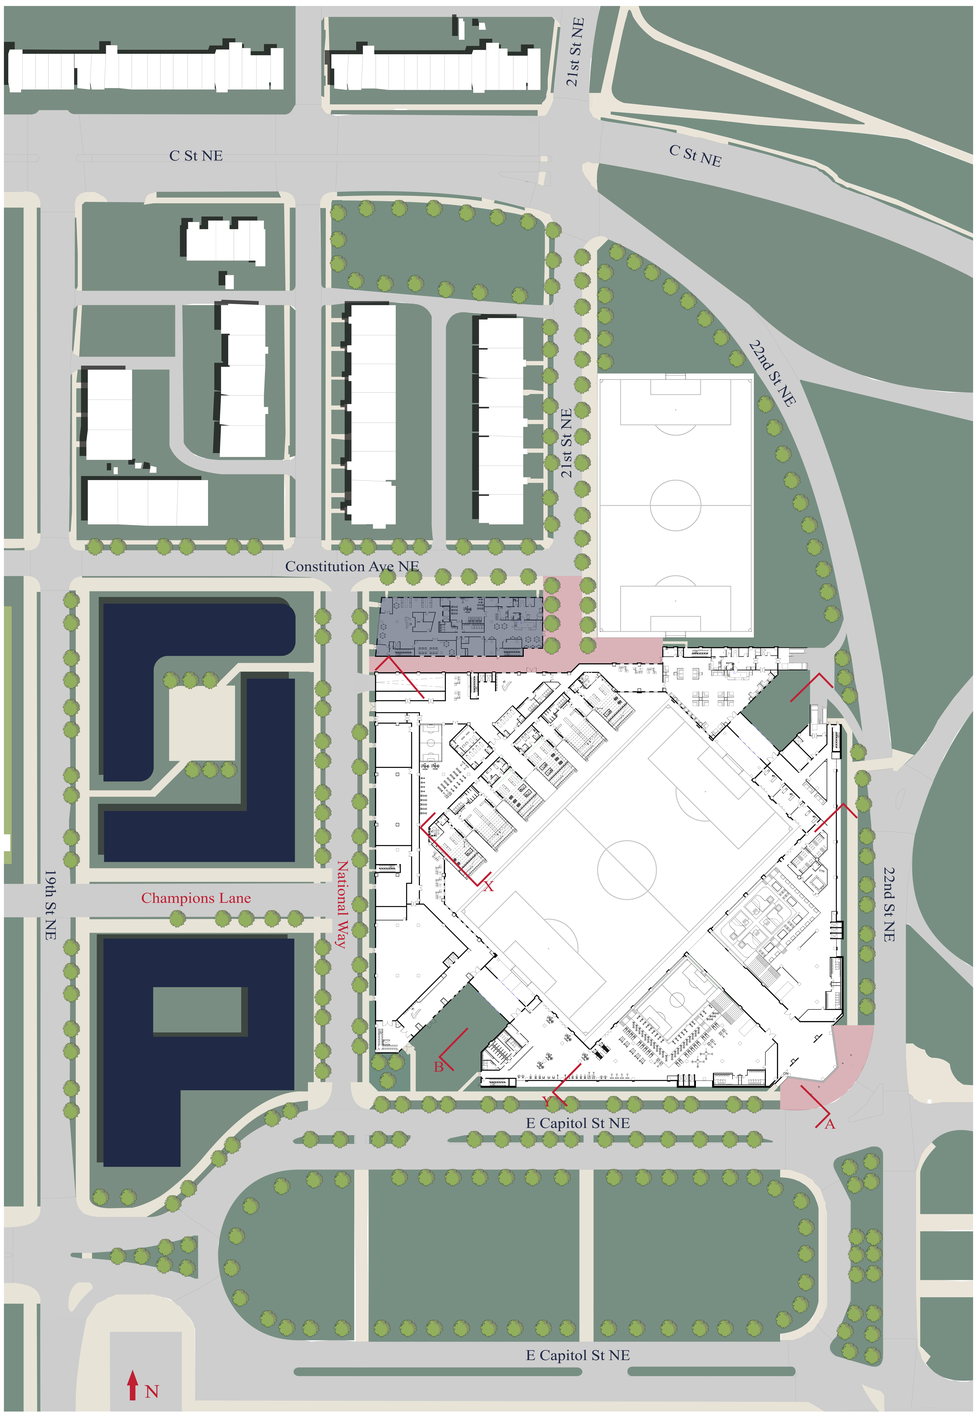

Section A
1/8" = 1'

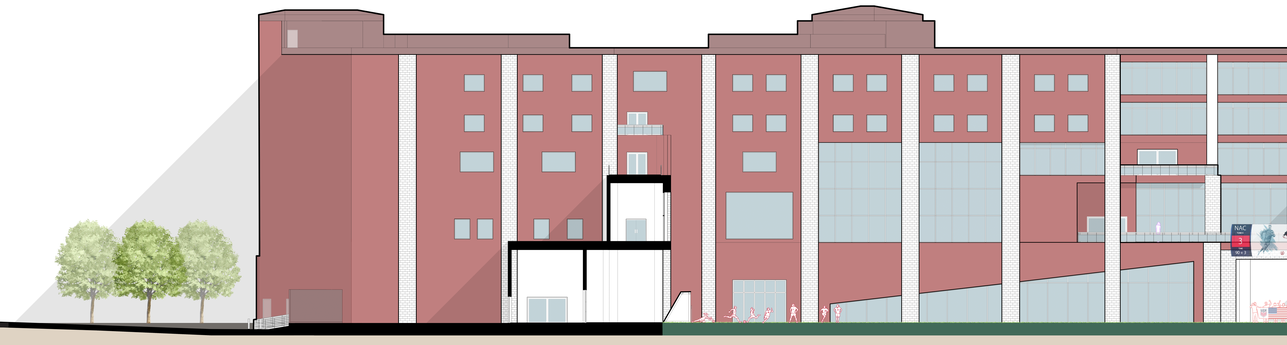

Section B
1/8" = 1'